STATE	PROJECT	SHEET NUMBER

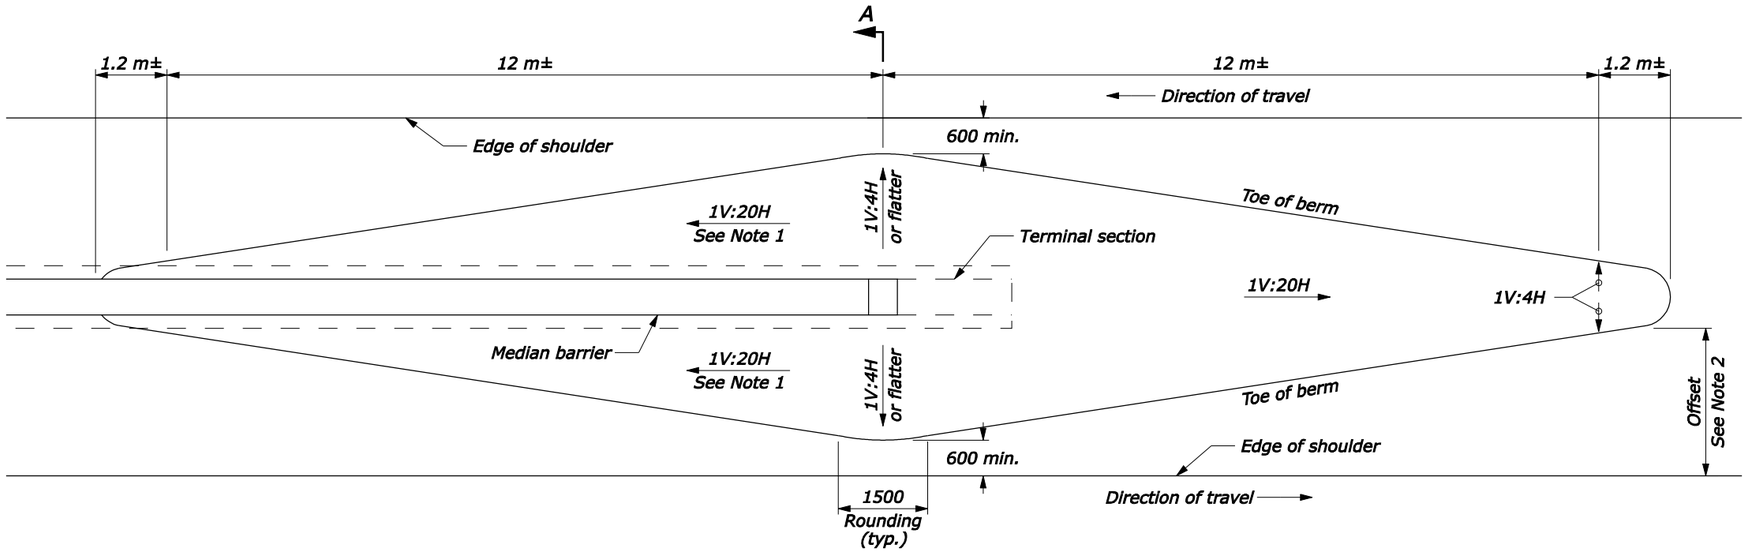

PLAN

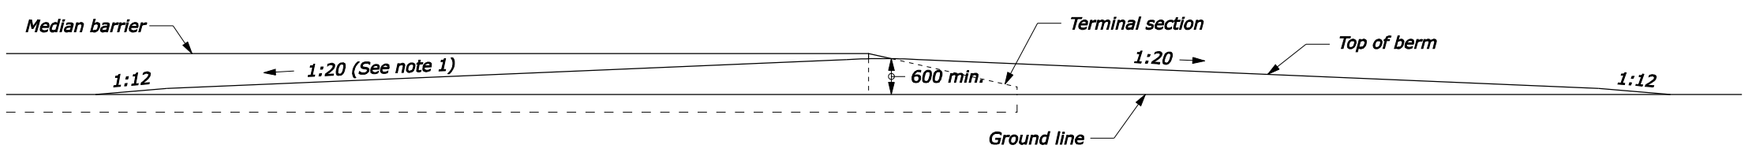

ELEVATION

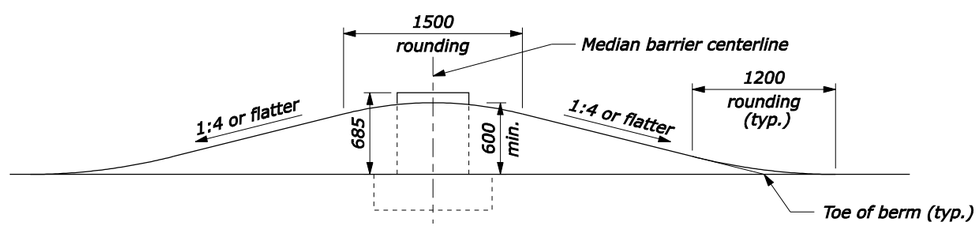

SECTION A-A

NOTE:

1. The 1V:20H slope shown is the desired slope. Adjust the slope to a maximum of 1V:6H to meet field conditions as directed by the CO.
2. Minimum distance for offset should be the clear zone established for the project. Do not use earth berm at the barrier end if it cannot be constructed at or beyond the minimum clear zone distance.
3. Dimensions without units are millimeters.

NO SCALE

U.S. DEPARTMENT OF TRANSPORTATION
FEDERAL HIGHWAY ADMINISTRATION
FEDERAL LANDS HIGHWAY

METRIC STANDARD

EARTH BERM FOR MEDIAN BARRIER TERMINAL SECTIONS

STANDARD APPROVED FOR USE 3/1996
REVISED: 6/2005

STANDARD
M204-2

06-Oct-2005 12:33 PM
F:\StanDraw\st20402.dgn [Metric]