STATE	PROJECT	SHEET NUMBER
WV	PRA-GRTF 13(4)	10.13

RECEIVED
JUN 15 2009
BY PROJECT ENGINEER

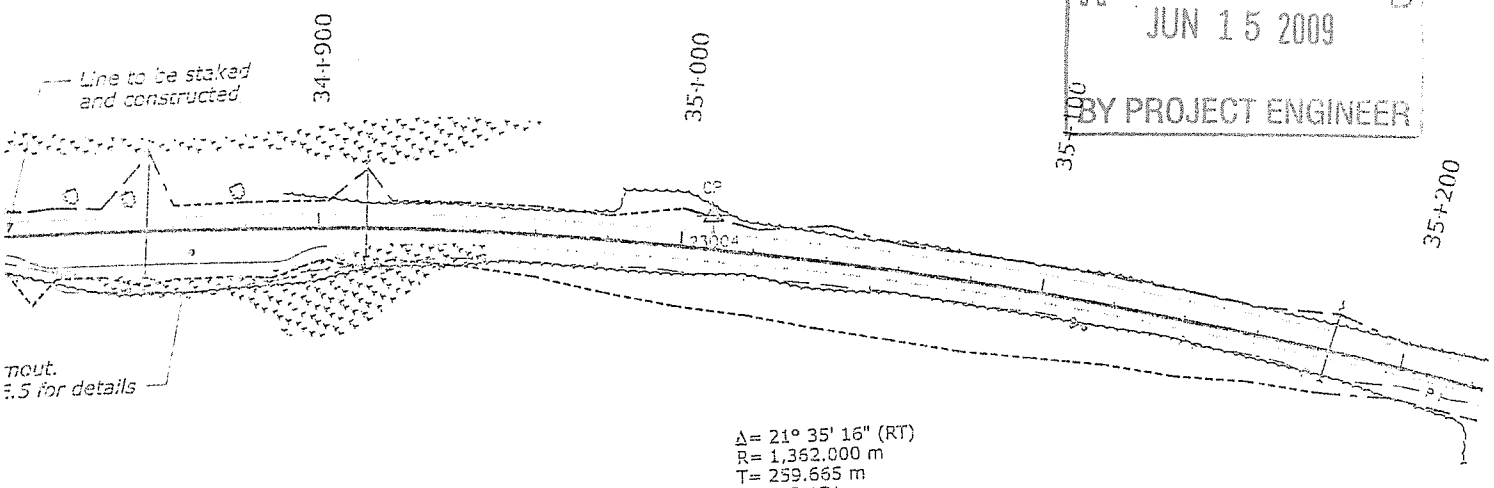

Δ= 21° 35' 16" (RT)
R= 1,362.000 m
T= 259.665 m
L= 513.171 m
e= 0.024

TOPSOIL WASTE			
STATION TO STATION		SIDE LT / RT	QUANTITY m3
760.000	34+960.000	LT	94

LEGEND:

Designated wetlands
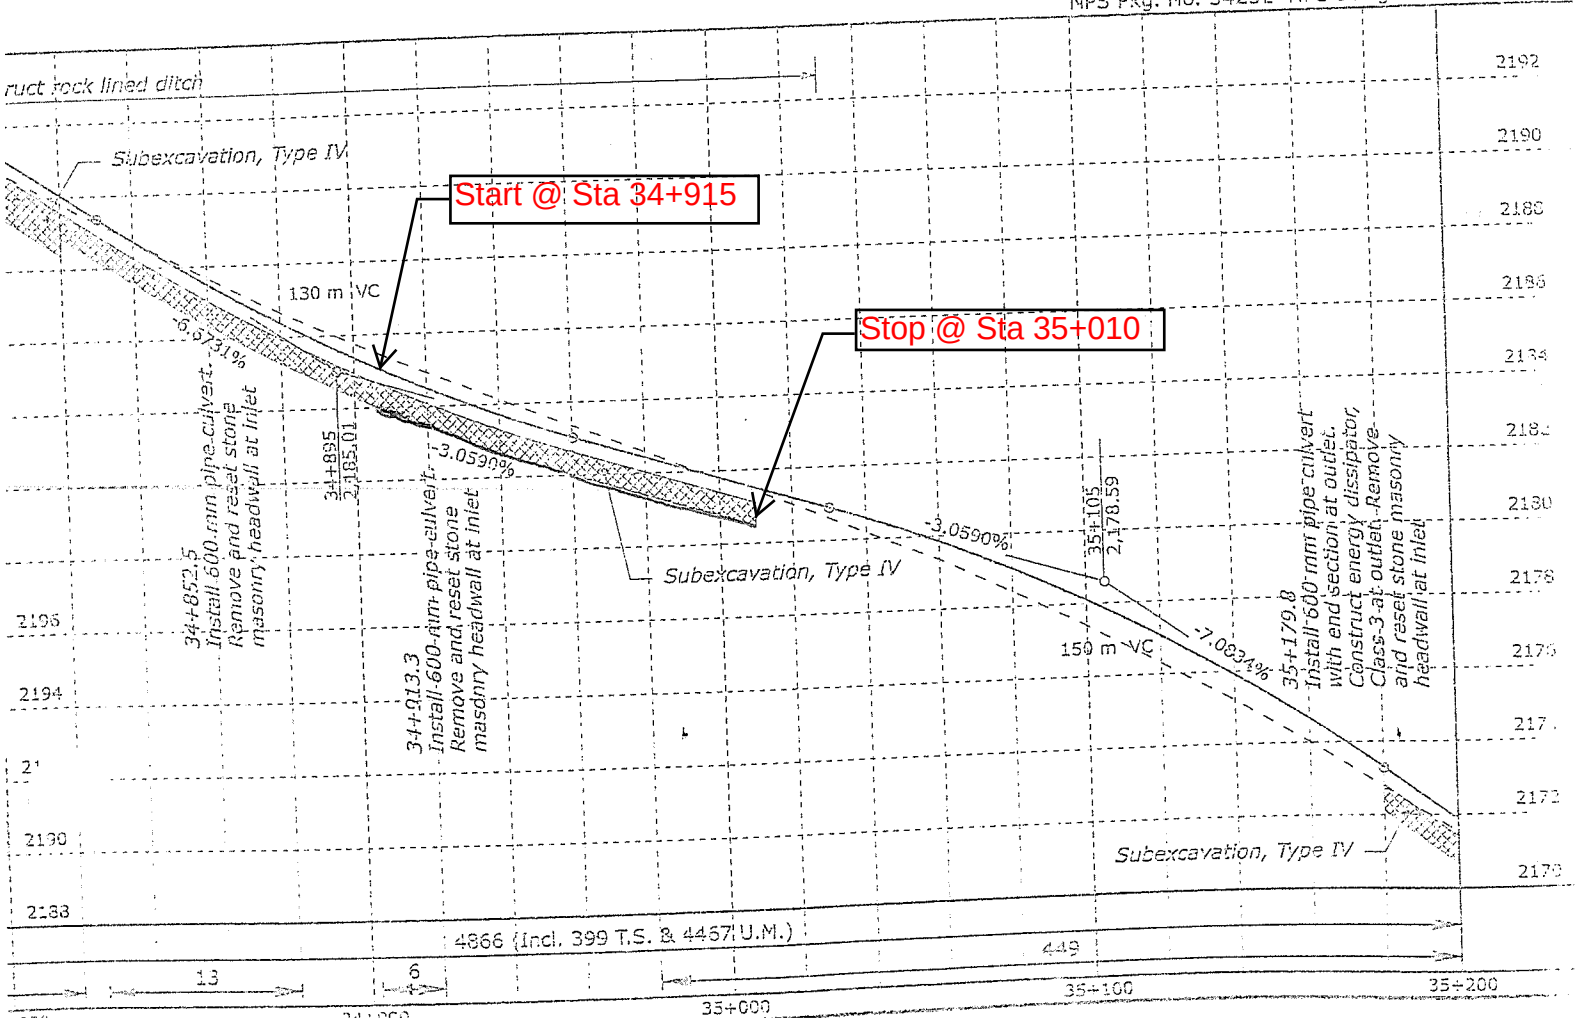
NPS Pkg. No. 54252 NPS Drwg. No. 136/80197